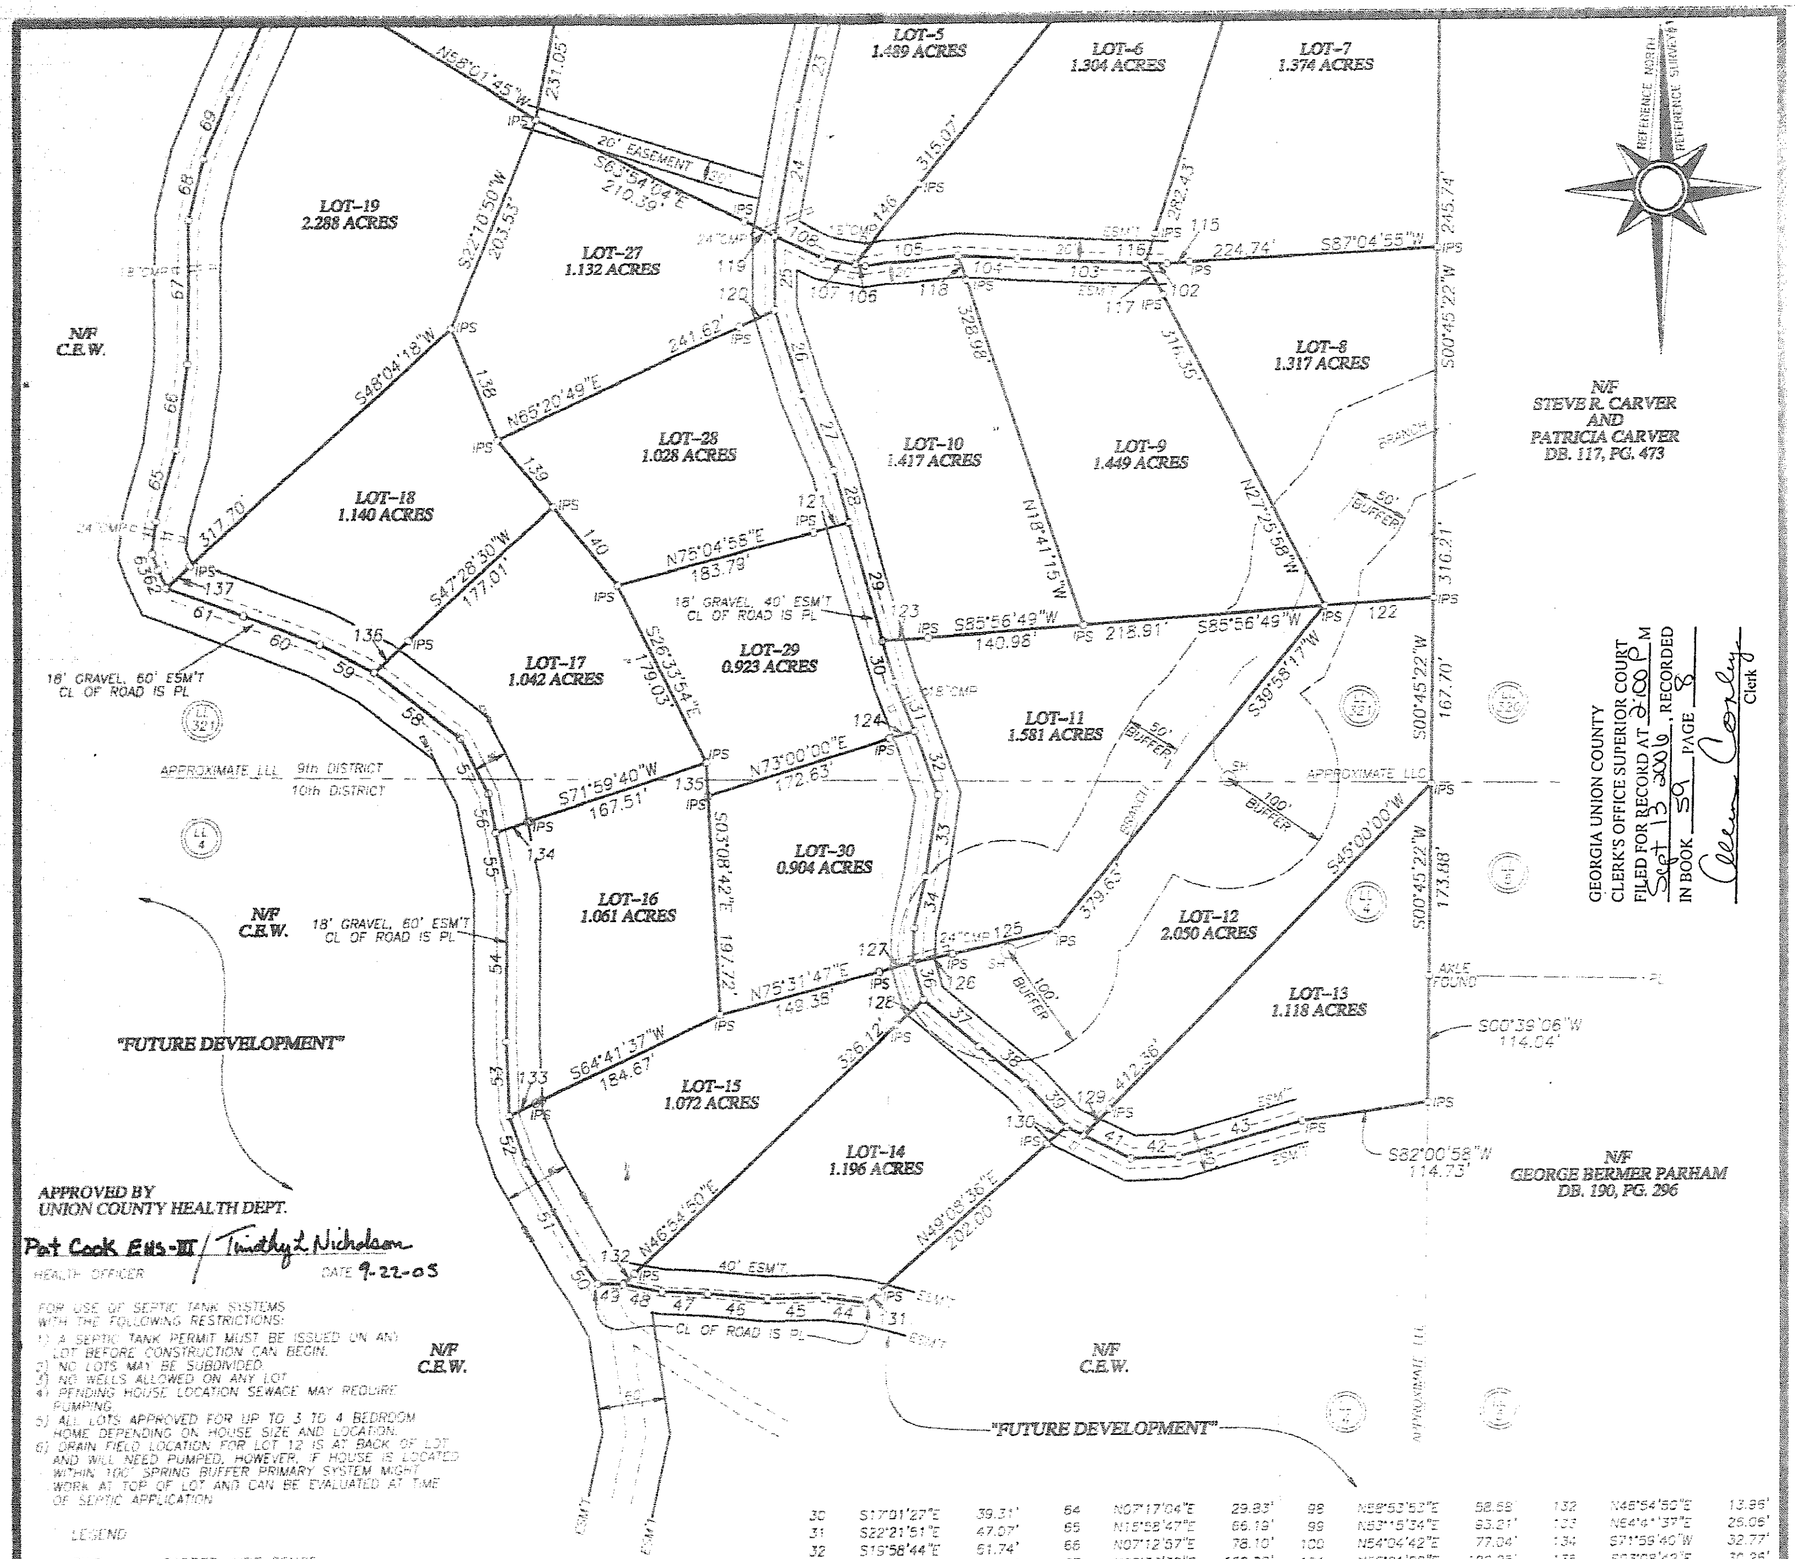

LINE	BEARING	DISTANCE
1	S40°21'32"W	64.17'
2	S34°47'02"W	53.14'
3	S31°13'04"W	142.67'
4	S31°44'57"W	173.18'
5	S32°10'48"W	42.62'
6	S44°05'09"W	44.25'
7	S58°39'28"W	85.89'
8	S48°55'38"W	38.36'
9	S32°07'16"W	19.56'
10	S32°07'16"W	10.60'
11	S15°02'27"W	27.80'
12	S04°17'20"E	94.40'
13	S05°54'00"E	96.59'
14	S00°43'22"E	67.85'
15	S05°50'05"W	41.23'
16	S23°37'30"W	35.36'
17	S43°25'03"W	117.88'
18	S33°31'48"W	40.56'
19	S17°32'38"W	10.79'
20	S17°32'38"W	31.48'
21	S00°28'07"W	79.48'
22	S01°07'44"W	51.77'
23	S13°42'31"W	75.63'
24	S10°26'54"W	119.01'
25	S00°08'47"E	67.67'
26	S17°39'50"E	80.87'
27	S22°51'26"E	73.36'
28	S16°01'14"E	48.70'
29	S16°01'14"E	111.87'
30	S17°01'27"E	39.31'
31	S22°21'51"E	47.07'
32	S19°58'44"E	61.74'
33	S05°38'10"W	74.39'
34	S12°51'15"W	47.77'
35	S02°14'56"W	31.57'
36	S16°41'01"E	34.31'
37	S49°32'35"E	65.71'
38	S50°31'36"E	54.37'
39	S42°56'31"E	54.23'
40	S63°42'47"E	17.30'
41	S63°42'47"E	47.55'
42	N88°03'15"E	43.62'
43	N74°25'33"E	116.31'
44	N82°42'10"W	38.87'
45	S89°03'17"W	51.47'
46	N84°37'05"W	54.56'
47	N56°55'14"W	41.62'
48	N79°07'08"W	35.58'
49	N87°47'36"W	23.17'
50	N35°23'46"W	22.10'
51	N29°34'40"W	105.46'
52	N19°02'17"W	44.80'
53	N02°37'48"W	67.49'
54	N00°26'03"E	135.35'
55	N11°05'45"W	54.04'
56	N11°05'45"W	35.96'
57	N26°37'25"W	56.09'
58	N52°27'55"W	98.04'
59	N62°32'37"W	55.70'
60	N69°22'39"W	73.86'
61	N69°40'37"W	73.73'
62	N25°03'19"W	17.85'
63	N20°50'54"W	15.05'
64	N07°17'04"E	29.83'
65	N15°58'47"E	66.19'
66	N07°12'57"E	78.10'
67	N00°33'32"E	129.98'
68	N13°37'09"E	56.40'
69	N25°57'02"E	63.42'
70	N14°24'41"E	126.76'
71	N25°27'51"E	86.37'
72	N19°24'14"E	34.75'
73	N03°25'39"E	37.58'
74	N06°23'23"W	77.65'
75	N82°22'13"W	65.40'
76	N06°59'27"E	62.44'
77	N16°31'15"E	49.85'
78	N35°46'58"E	45.43'
79	N55°53'43"E	37.61'
80	N73°39'15"E	41.35'
81	N79°05'47"E	79.32'
82	N61°14'24"E	36.52'
83	N49°32'07"E	16.01'
84	N31°43'57"E	29.44'
85	N15°13'02"E	43.82'
86	N01°38'20"E	164.71'
87	N03°32'25"E	51.14'
88	N12°15'54"E	66.56'
89	N25°43'09"E	29.20'
90	N45°02'28"E	29.80'
91	N69°50'11"E	36.79'
92	S86°12'02"E	33.66'
93	S79°26'19"E	62.14'
94	S83°47'42"E	119.80'
95	N85°15'11"E	40.86'
96	N73°52'29"E	32.21'
97	N85°54'38"E	44.49'
98	N85°53'52"E	58.58'
99	N83°15'34"E	93.31'
100	N54°04'42"E	77.04'
101	N55°21'20"E	120.25'
102	N87°42'38"W	16.31'
103	N87°42'38"W	118.24'
104	N86°33'21"W	53.97'
105	S84°13'10"W	85.33'
106	N79°34'04"W	9.21'
107	N79°34'04"W	30.24'
108	N64°54'23"W	47.71'
109	S09°46'11"W	100.00'
111	N34°35'43"W	37.02'
112	N77°40'21"W	102.24'
113	N77°40'21"W	50.34'
114	S65°09'09"E	40.65'
115	S87°04'55"W	20.48'
116	S17°54'49"W	27.64'
117	N27°25'58"W	34.04'
118	N18°41'15"W	23.95'
119	S63°54'04"E	30.61'
120	N65°20'49"E	35.43'
121	N75°04'55"E	33.11'
122	S86°12'57"W	58.81'
123	S85°56'49"W	41.96'
124	N73°00'00"E	24.13'
125	S77°40'50"W	95.67'
126	S77°40'50"W	36.87'
127	N75°31'47"E	31.73'
128	N46°54'50"E	33.85'
129	S45°00'00"W	33.79'
130	N49°08'36"E	23.12'
131	N49°08'36"E	14.41'
132	N46°54'50"E	13.96'
133	N64°41'37"E	26.06'
134	S71°59'40"W	32.77'
135	S03°08'42"E	30.25'
136	S47°28'30"W	42.07'
137	S48°04'18"W	28.97'
138	S22°31'57"E	108.42'
139	S39°31'23"E	78.48'
140	S39°31'23"E	52.31'
141	N58°01'45"W	20.00'
142	N28°07'51"W	27.76'
143	N58°41'04"W	75.51'
144	N38°59'28"W	26.14'
145	N55°41'04"W	33.65'
146	S39°23'53"W	93.73'
147	N51°11'11"E	46.58'

JOB#B203023.002.00

SHEET	OF
2	2

DATE: 09/22/05
SCALE: 1" = 100'
FILE# B203023.002
DISC: NET
DRAWN BY: GFC

THIS PLAT IS NOT VALID UNLESS IT BEARS THE ORIGINAL SIGNATURE, IN INK, OF THE REGISTRANT ACROSS THE REGISTRANT'S SEAL.

GRAPHIC SCALE
0' 50' 100' 200'

NO.	DATE	DESCRIPTION
		REVISIONS

SURVEY FOR:
C. E. W.
LOCATED IN:
LAND LOT 32
9th DISTRICT, 1st SECTION
AND
LAND LOT 4
10th DISTRICT, 1st SECTION
UNION COUNTY, GEORGIA

Southern Geosystems, Ltd.
Surveying • Soil & Water • Planning • Consultants
121 Pat Haralson Drive, P.O. Box 87 • Blairsville, Georgia 30514
(706)745-5106 (706)745-3997 Fax